

Work Order ID 146118

Friday, May 06, 2016 9:00:00 AM

146118

Page 1

Item ID: D3303-1 Accept ***N900040100*** Setup Start ***NS1***
 Revision ID: Stop ***NS2***
 Item Name: Plate
 Start Date: 5/6/2016 Start Qty: 4.00 ***4*** Cust Item ID:
 Required Date: 5/10/2016 Req'd Qty: 4.00 ***4*** Customer:
 Reference:

Approvals: Process Plan: 2m Date: 16/05/09 Tooling: _____ Date: _____
 QC: _____ Date: _____ SPC (Y/N): _____ Date: _____
 Run Start ***NR1***
 Stop ***NR2***

Sequence ID/ Work Center ID	Operation Description	Set Up/ Run Hours	Tool ID	Tool #	Plan Code	Accept Qty	Reject Qty	Reject Number	Insp. Stamp
Draw Nbr	Revision Nbr								
D3303	Rev B								<u>PH 2016/07/06</u>
100	FLOW WATER JET	0.00							
100									
Waterjet	Memo	0.52							
FLOW CNC Waterjet	1-Cut as per Dwg D3303 Dwg Rev: <u>B</u> Prog Rev: <u>B</u> 2- Deburr if necessary								
110	QC2- Inspect parts off machine FAI/FAIB	0.00							
110									
QC	Memo	0.04							
Quality Control									
120	QC8- Inspect parts - second check	0.00							
120									
QC	Memo	0.08							
Quality Control									

JUL 12 2016

DQA: _____ Date: _____



WORK ORDER NON-CONFORMANCE / UPDATE

QA Closed: _____ Date: _____

Work Order update only ☐

Work Order: _____ Part No. _____ NCR No. _____		DISPOSITION Rework ☐ Scrap ☐ Use-as-is ☐ Suspected Unapproved ☐		AGAINST DEPARTMENT/PROCESS Skid-tube ☐ Machining ☐ Thermoforming ☐ Large Fab ☐ Cross tube ☐ Small Fab ☐ Finishing ☐ Composite ☐ Water Jet ☐ Prod. Eng. Coord. ☐ Rec/Store/Packaging ☐ Supplier ☐ Engineering ☐ Quality ☐ Other ☐					
Date :		Step #:		QTY Effective :			MRB (QSI042) Approval 		
Description Work Order Deviation				Disposition					
								Completed By	
								Lead hand / Supervisor Approval Verification	
								QC / QA Coordinator Approval	

Root Cause				FAULT CATEGORY			
Environment ☐	No Re-verification ☐	Pressure/Forced ☐	Temperature/Cure ☐	Power Loss/Surge ☐	Positioned Wrong ☐		
Design ☐	Operator ☐	Bending ☐	Set-up ☐	Folio/Program ☐	Outside Dimensions ☐		
Doc/Data ☐	Offset/Setup ☐	Centre Not Concentric ☐	BOM/Route ☐	Grain ☐	Over/Under tolerance ☐		
Equip/Tooling ☐	Supplier ☐	Cracks ☐	Broken/Damage/Defect ☐	Weld ☐	Part Incorrect ☐		
Handling/Pre ☐	Training ☐	Crimp/Kink/Ripple/Wave ☐	Inspection Incomplete/Unqualified ☐	Wrong Stock Pulled ☐	Part Lost/Missing ☐		
Material ☐	Use for Testing ☐	Cuffs ☐	Contamination ☐	Out of Sequence ☐	Part Moved ☐		
Internal Transport ☐	Poor Information ☐	Crushing ☐	Countersink ☐	Off-set ☐	Drawing ☐		
Tribal Knowledge ☐	Rushing ☐	Heat Treat ☐	Cut Too Short ☐	Mislabeled ☐	Finish ☐		
LOA ☐	Product Improvement ☐	Wave/Twist in Tube ☐	Instructions Incomplete/Unclear ☐	Fit/Function ☐	Misread ☐		
Substation ☐	Process Improvement ☐	Marks/Chatter ☐	Drill Holes ☐	Misaligned/off center ☐	Turning Sequence ☐		
Past Expiry Date ☐	Manufacturing Process ☐	OTHER : _____					
Misidentified ☐	Past Due ☐						

Work Order ID 146118

Friday, May 06, 2016 9:00:00 AM

146118

Page 2

Item ID: D3303-1

Accept

N900040100Setup Start ***NS1***

Revision ID:

Stop ***NS2***

Item Name: Plate

Start Date: 5/6/2016 Start Qty: 4.00

4

Cust Item ID:

Required Date: 5/10/2016 Req'd Qty: 4.00

4

Customer:

Reference:

Approvals: Process Plan: _____ Date: _____ Tooling: _____ Date: _____

Run Start ***NR1***

QC: _____ Date: _____ SPC (Y/N): _____ Date: _____

Stop ***NR2***

Sequence ID/ Work Center ID	Operation Description	Set Up/ Run Hours	Tool ID	Tool #	Plan Code	Accept Qty	Reject Qty	Reject Number	Insp. Stamp
130	Chemical Conversion Coat per QSI005 4.1	0.00				(5)			2d6/07/13 BEB
130	HandFinish	0.20							
Hand Finishing	Memo								
140	QC3- Inspect Part Finish	0.00				(5)			DAS 38 9-89 JUL 13 2016
140	QC	0.04							
Quality Control	Memo								
150	Identify as per dwg & Stock Location	0.00				5	PC		JUL 13 2016
150	Packaging	0.04							
Packaging	Memo								

DQA: _____ Date: _____



WORK ORDER NON-CONFORMANCE / UPDATE

QA Closed: _____ Date: _____

Work Order update only ☐

Work Order: _____ Part No. _____ NCR No. _____		DISPOSITION Rework ☐ Scrap ☐ Use-as-is ☐ Suspected Unapproved ☐		AGAINST DEPARTMENT/PROCESS Skid-tube ☐ Machining ☐ Thermoforming ☐ Large Fab ☐ Cross tube ☐ Small Fab ☐ Finishing ☐ Composite ☐ Water Jet ☐ Prod. Eng. Coord. ☐ Rec/Store/Packaging ☐ Supplier ☐ Engineering ☐ Quality ☐ Other ☐					
Date :		Step #:		QTY Effective :			MRB (QSI042) Approval		
Description Work Order Deviation				Disposition				Completed By	
								Lead hand / Supervisor Approval Verification	
								QC / QA Coordinator Approval	
Root Cause		FAULT CATEGORY							
Environment ☐	No Re-verification ☐	Pressure/Forced ☐	Temperature/Cure ☐	Power Loss/Surge ☐	Positioned Wrong ☐				
Design ☐	Operator ☐	Bending ☐	Set-up ☐	Folio/Program ☐	Outside Dimensions ☐				
Doc/Data ☐	Offset/Setup ☐	Centre Not Concentric ☐	BOM/Route ☐	Grain ☐	Over/Under tolerance ☐				
Equip/Tooling ☐	Supplier ☐	Cracks ☐	Broken/Damage/Defect ☐	Weld ☐	Part Incorrect ☐				
Handling/Pre ☐	Training ☐	Crimp/Kink/Ripple/Wave ☐	Inspection Incomplete/Unqualified ☐	Wrong Stock Pulled ☐	Part Lost/Missing ☐				
Material ☐	Use for Testing ☐	Cuffs ☐	Contamination ☐	Out of Sequence ☐	Part Moved ☐				
Internal Transport ☐	Poor Information ☐	Crushing ☐	Countersink ☐	Off-set ☐	Drawing ☐				
Tribal Knowledge ☐	Rushing ☐	Heat Treat ☐	Cut Too Short ☐	Mislabeled ☐	Finish ☐				
LOA ☐	Product Improvement ☐	Wave/Twist in Tube ☐	Instructions Incomplete/Unclear ☐	Fit/Function ☐	Misread ☐				
Substation ☐	Process Improvement ☐	Marks/Chatter ☐	Drill Holes ☐	Misaligned/off center ☐	Turning Sequence ☐				
Past Expiry Date ☐	Manufacturing Process ☐								
Misidentified ☐	Past Due ☐	OTHER : ☐							

Work Order ID 146118

Friday, May 06, 2016 9:00:00 AM

146118

Page 3

Item ID: D3303-1

Accept

N900040100

Setup

Start

NS1

Revision ID:

Stop

NS2

Item Name: Plate

Start Date: 5/6/2016 Start Qty: 4.00

4

Cust Item ID:

Required Date: 5/10/2016 Req'd Qty: 4.00

4

Customer:

Reference:

Approvals: Process Plan: _____ Date: _____ Tooling: _____ Date: _____

Run

Start

NR1

QC: _____ Date: _____ SPC (Y/N): _____ Date: _____

Stop

NR2Sequence ID/
Work Center IDOperation
DescriptionSet Up/
Run Hours

Tool ID

Tool #

Plan
CodeAccept
QtyReject
QtyReject
NumberInsp.
Stamp

160

QC21- Final Inspection - Work Order Release

0.00

160

QC

Memo

0.40

DAS

21

~~9-89~~

JUL 14 2016

Quality Control

DAS JUL 14 2016

21

~~9-89~~

DQA: _____ Date: _____



WORK ORDER NON-CONFORMANCE / UPDATE

QA Closed: _____ Date: _____

Work Order update only ☐

Work Order: _____ Part No. _____ NCR No. _____		DISPOSITION Rework ☐ Scrap ☐ Use-as-is ☐ Suspected Unapproved ☐		AGAINST DEPARTMENT/PROCESS Skid-tube ☐ Machining ☐ Thermoforming ☐ Large Fab ☐ Cross tube ☐ Small Fab ☐ Finishing ☐ Composite ☐ Water Jet ☐ Prod. Eng. Coord. ☐ Rec/Store/Packaging ☐ Supplier ☐ Engineering ☐ Quality ☐ Other ☐					
Date :		Step #:		QTY Effective :			MRB (QSI042) Approval		
Description Work Order Deviation				Disposition				Completed By	
								Lead hand / Supervisor Approval Verification	
								QC / QA Coordinator Approval	
Root Cause				FAULT CATEGORY					
Environment ☐	☐	No Re-verification ☐	Pressure/Forced ☐	Temperature/Cure ☐	Power Loss/Surge ☐	Positioned Wrong ☐			
Design ☐	☐	Operator ☐	Bending ☐	Set-up ☐	Folio/Program ☐	Outside Dimensions ☐			
Doc/Data ☐	☐	Offset/Setup ☐	Centre Not Concentric ☐	BOM/Route ☐	Grain ☐	Over/Under tolerance ☐			
Equip/Tooling ☐	☐	Supplier ☐	Cracks ☐	Broken/Damage/Defect ☐	Weld ☐	Part Incorrect ☐			
Handling/Pre ☐	☐	Training ☐	Crimp/Kink/Ripple/Wave ☐	Inspection Incomplete/Unqualified ☐	Wrong Stock Pulled ☐	Part Lost/Missing ☐			
Material ☐	☐	Use for Testing ☐	Cuffs ☐	Contamination ☐	Out of Sequence ☐	Part Moved ☐			
Internal Transport ☐	☐	Poor Information ☐	Crushing ☐	Countersink ☐	Off-set ☐	Drawing ☐			
Tribal Knowledge ☐	☐	Rushing ☐	Heat Treat ☐	Cut Too Short ☐	Mislabeled ☐	Finish ☐			
LOA ☐	☐	Product Improvement ☐	Wave/Twist in Tube ☐	Instructions Incomplete/Unclear ☐	Fit/Function ☐	Misread ☐			
Substation ☐	☐	Process Improvement ☐	Marks/Chatter ☐	Drill Holes ☐	Misaligned/off center ☐	Turning Sequence ☐			
Past Expiry Date ☐	☐	Manufacturing Process ☐	OTHER : _____						
Misidentified ☐	☐	Past Due ☐							

Picklist Print

Friday, May 06, 2016 9:00:00 AM

Page 1 / 1

Work Order ID: 146118

146118

Parent Item: D3303-1

D3303-1

Parent Item Name: Plate

Start Date: 5/6/2016

Required Date: 5/10/2016

Start Qty: 4.00

Required Qty: 4.00

Comments: IPP: A04.09.07New issueKJ/JLM
IPP Rev:B 06-06-28 Now On Waterjet JLM

Component Item ID/ Item Name	Replacement Item ID	Mfg/ Purch	Bin Item	Primary Location	Last Location	Route Seq ID	Unit of Measure	Qty on Hand	Qty per Kit	Total Qty	Qty Issued	Date Issued	Status
M2024T3S.032		Purchased		No		100	sf	71.6350	0.3542	1.491368			

M2024T3S 032

2024-T3 .032 sheet

PR 2016/07/06

Location

Loc Qty

Loc Code

MAT022

71.635

M130497

2.5

M132875

20.035

M133452

22.6

M134581

26.5

M135032

1.6

DQA: _____ Date: _____



WORK ORDER NON-CONFORMANCE / UPDATE


QA Closed: _____ Date: _____

Work Order update only ☐

Work Order: _____ Part No. _____ NCR No. _____		DISPOSITION Rework ☐ Scrap ☐ Use-as-is ☐ Suspected Unapproved ☐		AGAINST DEPARTMENT/PROCESS Skid-tube ☐ Machining ☐ Thermoforming ☐ Large Fab ☐ Cross tube ☐ Small Fab ☐ Finishing ☐ Composite ☐ Water Jet ☐ Prod. Eng. Coord. ☐ Rec/Store/Packaging ☐ Supplier ☐ Engineering ☐ Quality ☐ Other ☐					
Date :		Step #:		QTY Effective :			MRB (QSI042) Approval Completed By Lead hand / Supervisor Approval Verification QC / QA Coordinator Approval		
Description Work Order Deviation				Disposition					
Root Cause		FAULT CATEGORY							
Environment ☐	No Re-verification ☐	Pressure/Forced ☐	Temperature/Cure ☐	Power Loss/Surge ☐	Positioned Wrong ☐				
Design ☐	Operator ☐	Bending ☐	Set-up ☐	Folio/Program ☐	Outside Dimensions ☐				
Doc/Data ☐	Offset/Setup ☐	Centre Not Concentric ☐	BOM/Route ☐	Grain ☐	Over/Under tolerance ☐				
Equip/Tooling ☐	Supplier ☐	Cracks ☐	Broken/Damage/Defect ☐	Weld ☐	Part Incorrect ☐				
Handling/Pre ☐	Training ☐	Crimp/Kink/Ripple/Wave ☐	Inspection Incomplete/Unqualified ☐	Wrong Stock Pulled ☐	Part Lost/Missing ☐				
Material ☐	Use for Testing ☐	Cuffs ☐	Contamination ☐	Out of Sequence ☐	Part Moved ☐				
Internal Transport ☐	Poor Information ☐	Crushing ☐	Countersink ☐	Off-set ☐	Drawing ☐				
Tribal Knowledge ☐	Rushing ☐	Heat Treat ☐	Cut Too Short ☐	Mislabeled ☐	Finish ☐				
LOA ☐	Product Improvement ☐	Wave/Twist in Tube ☐	Instructions Incomplete/Unclear ☐	Fit/Function ☐	Misread ☐				
Substation ☐	Process Improvement ☐	Marks/Chatter ☐	Drill Holes ☐	Misaligned/off center ☐	Turning Sequence ☐				
Past Expiry Date ☐	Manufacturing Process ☐	OTHER : _____							
Misidentified ☐	Past Due ☐								




DESIGN <i>[Signature]</i>	DRAWN BY <i>[Signature]</i>	DART AEROSPACE LTD HAWKESBURY, ONTARIO, CANADA	
CHECKED <i>PH</i>	APPROVED <i>[Signature]</i>	DRAWING NO. D3303	REV. B SHEET 1 OF 4
DATE 06.08.17		TITLE HEAD REST	SCALE 1:3
REV	DATE	DESCRIPTION	
A	04.08.18	NEW ISSUE	
B	06.08.17	UPDATED FLAT PATTERN TO FORM PART IN ONE OPERATION USING OFFSET DIE	

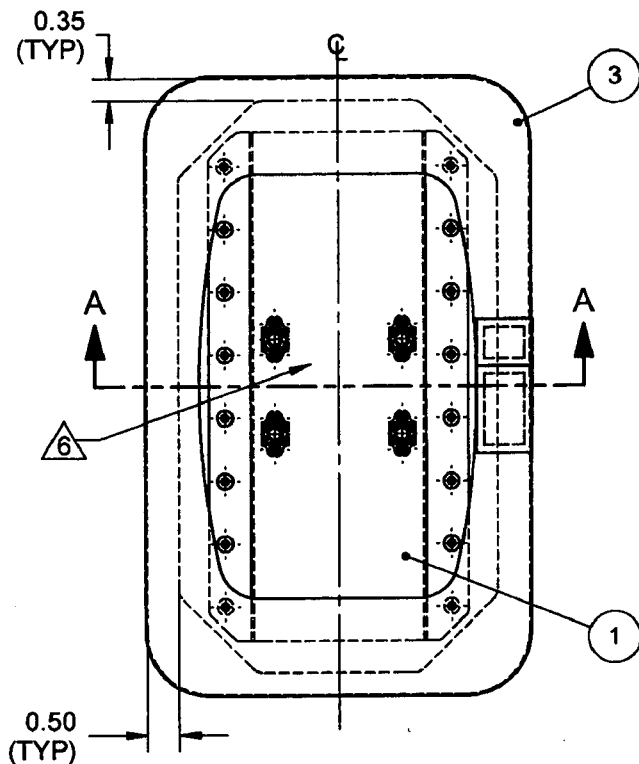

RELEASED

06-09-19 *[Signature]*

DEO ATTACHED

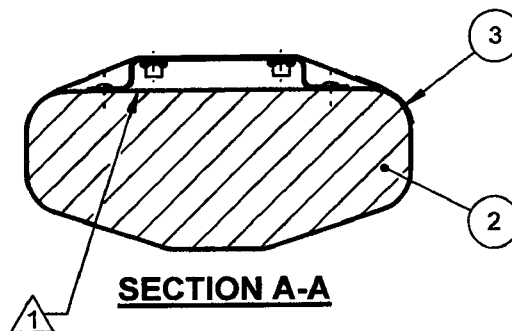

D3303-041 HEAD REST

ITEM	QTY -041	P/N	DESCRIPTION
	X	D3303-041	HEAD REST
1	1	D3303-043	BRACKET ASSEMBLY
2	1	D3305-1	FOAM
3	1	D3306-041	COVER ASSEMBLY

NOTES:

- 1) BOND D3305-1 FOAM TO D3303-043 BRACKET ASSEMBLY USING 3M 1300 ADHESIVE (0.002" TO 0.010" THICK) IN ACCORDANCE WITH MANUFACTURER'S INSTRUCTIONS
- 2) COVER HEAD REST WITH D3306-041 COVER ASSEMBLY AS SHOWN
- 3) PART IS SYMMETRICAL AT CENTERLINE
- 4) TOLERANCES ARE PER DART QSI 018 UNLESS OTHERWISE NOTED
- 5) ALL DIMENSIONS ARE IN INCHES UNLESS OTHERWISE NOTED
- 6) IDENTIFY AS FOLLOWS USING FINE POINT PERMANENT INK MARKER:
"TCCA-PDA, DART AEROSPACE LTD, P/N D3303-041 B/N BXXXXX, FOR PRODUCT ELIGIBILITY SEE PDA04-11"

COPYRIGHT © 2004 BY DART AEROSPACE LTD


THIS DOCUMENT IS PRIVATE AND CONFIDENTIAL AND IS SUPPLIED ON THE EXPRESS CONDITION THAT IT IS NOT TO BE USED FOR ANY PURPOSE OR COPIED OR COMMUNICATED TO ANY OTHER PERSON WITHOUT WRITTEN PERMISSION FROM DART AEROSPACE LTD.

W/O 146118

Rev 16/05/09



DESIGN <i>PH</i>	DRAWN BY <i>BS</i>	DART AEROSPACE LTD HAWKESBURY, ONTARIO, CANADA	
CHECKED <i>PH</i>	APPROVED <i>[Signature]</i>	DRAWING NO. D3303	REV. B SHEET 2 OF 4
DATE 06.08.17		TITLE HEAD REST	SCALE 1:2

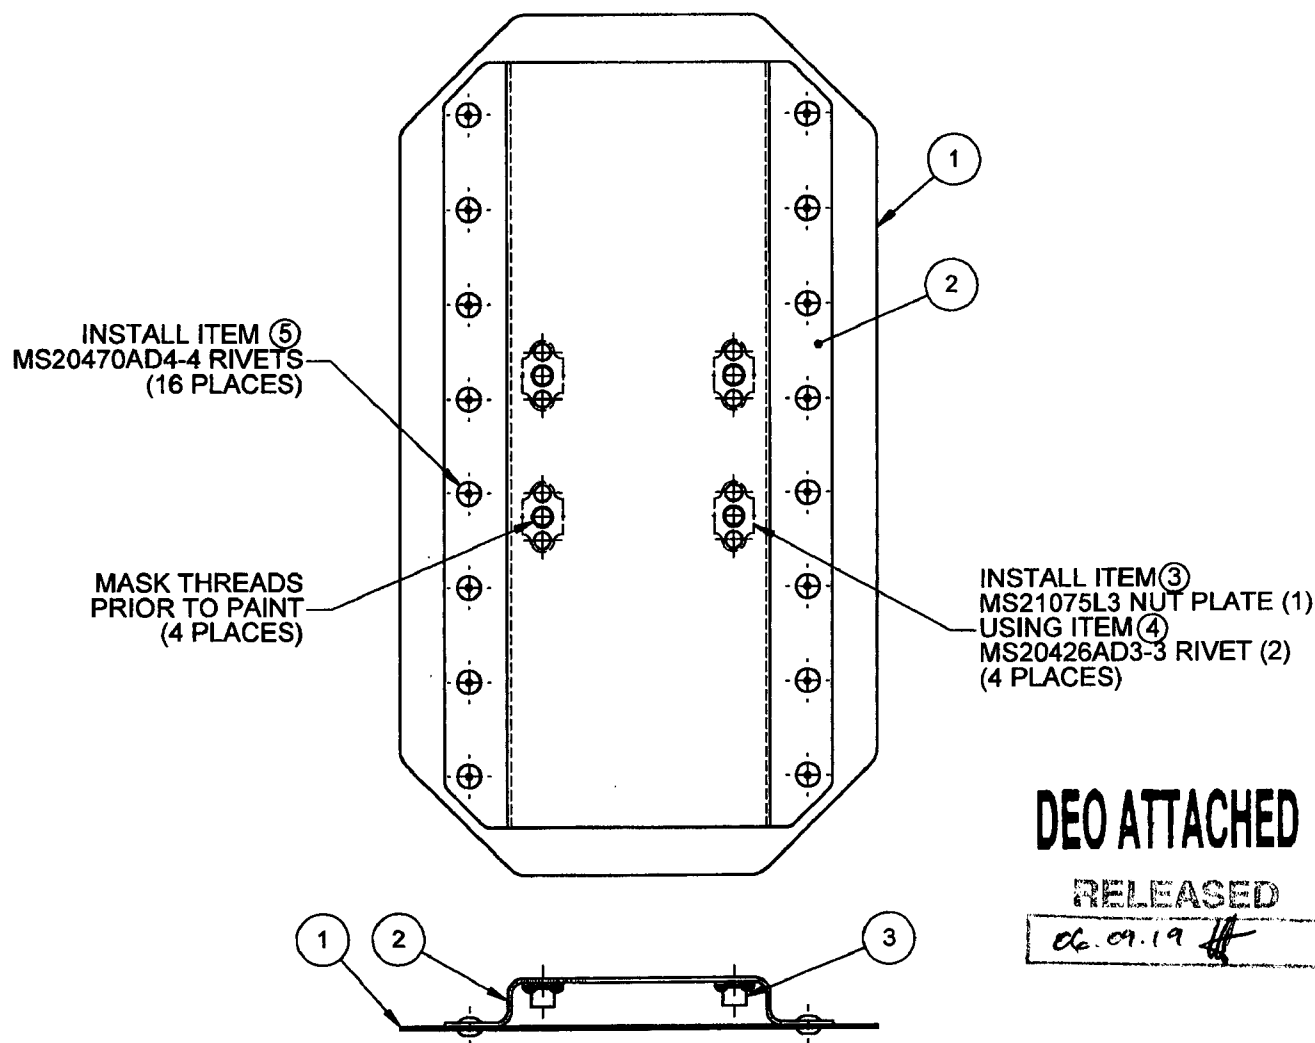

DEO ATTACHED

RELEASED

06.09.19 *[Signature]*

D3303-043 BRACKET ASSEMBLY

ITEM	QTY -043	P/N	DESCRIPTION
	X	D3303-043	BRACKET ASSEMBLY
1	1	D3303-1	PLATE
2	1	D3303-3	HEAD REST
3	4	MS21075L3	NUT PLATE
4	8	MS20426AD3-3	RIVET
5	16	MS20470AD4-4	RIVET

NOTES:


- 1) FINISH: POWDER COAT ASSEMBLY GREY SANDTEX (4.3.5.6) PER DART QSI 005 4.3
- 2) TOLERANCES ARE PER DART QSI 018 UNLESS OTHERWISE NOTED
- 3) ALL DIMENSIONS ARE IN INCHES UNLESS OTHERWISE NOTED

COPYRIGHT © 2004 BY DART AEROSPACE LTD

THIS DOCUMENT IS PRIVATE AND CONFIDENTIAL AND IS SUPPLIED ON THE EXPRESS CONDITION THAT IT IS NOT TO BE USED FOR ANY PURPOSE OR COPIED OR COMMUNICATED TO ANY OTHER PERSON WITHOUT WRITTEN PERMISSION FROM DART AEROSPACE LTD.



DESIGN <i>PH</i>	DRAWN BY <i>BS</i>	DART AEROSPACE LTD HAWKESBURY, ONTARIO, CANADA	
CHECKED <i>PH</i>	APPROVED <i>BS</i>	DRAWING NO. D3303	REV. B SHEET 3 OF 4
DATE 06.08.17		TITLE HEAD REST	SCALE 1:2

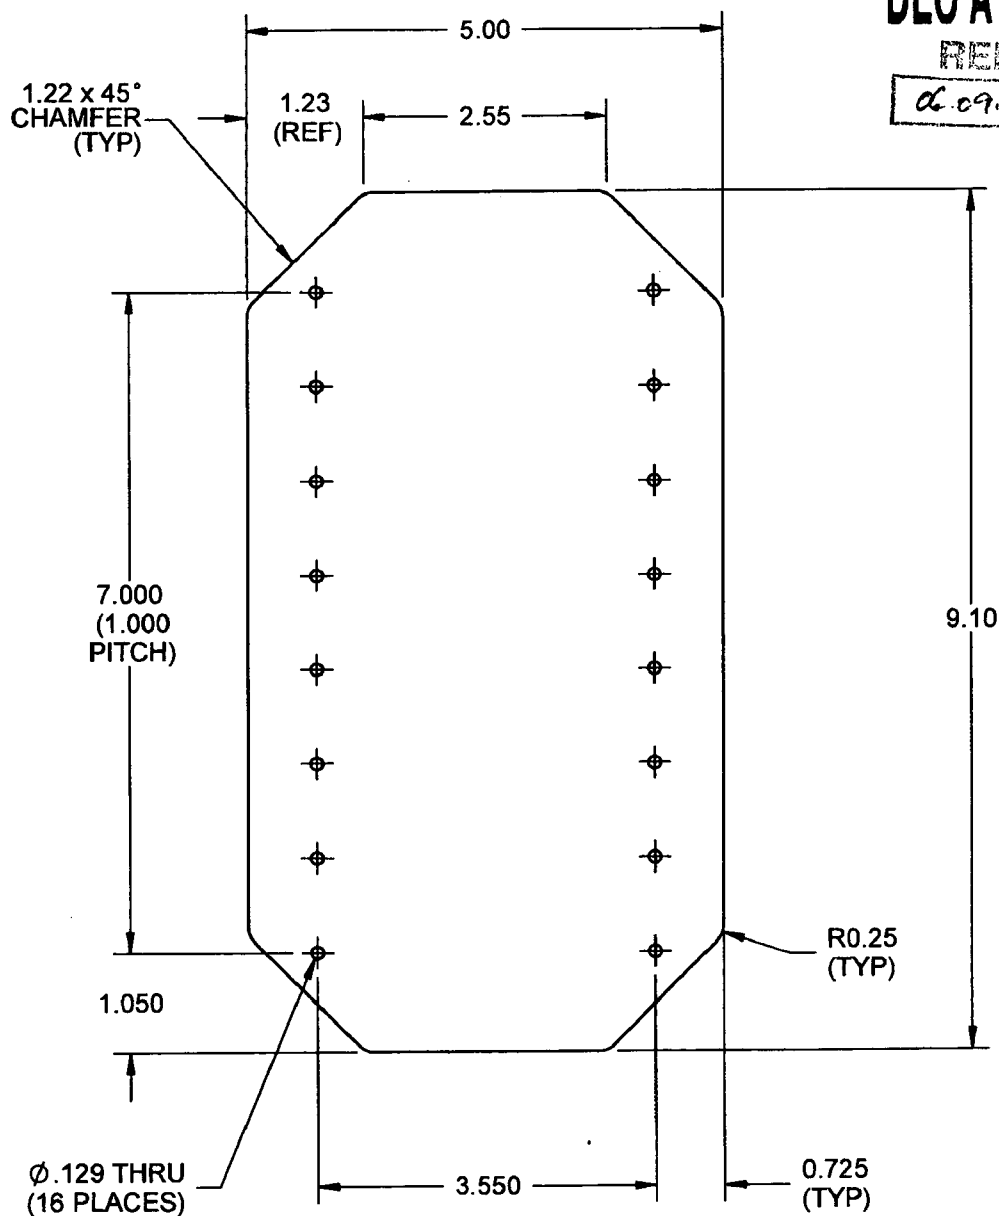

DEO ATTACHED
RELEASED

06.09.14 *BS*

D3303-1 PLATE

NOTES:

- 1) MATERIAL: 2024-T3 (QQ-A-250/4) 0.032 THICK SHEET
(REF. DART SPEC. M2024T3S.032)
- 2) FINISH: CHEMICAL CONVERSION COAT AS PER DART QSI 005.4.1
- 3) TOLERANCES ARE PER DART QSI 018 UNLESS OTHERWISE NOTED
- 4) ALL DIMENSIONS ARE IN INCHES UNLESS OTHERWISE NOTED
- 5) BREAK ALL SHARP EDGES 0.005 TO 0.015


COPYRIGHT © 2004 BY DART AEROSPACE LTD

THIS DOCUMENT IS PRIVATE AND CONFIDENTIAL AND IS SUPPLIED ON THE EXPRESS CONDITION THAT IT IS NOT TO BE USED FOR ANY PURPOSE OR COPIED OR COMMUNICATED TO ANY OTHER PERSON WITHOUT WRITTEN PERMISSION FROM DART AEROSPACE LTD.




DESIGN <i>PH</i>	DRAWN BY <i>B</i>	DART AEROSPACE LTD HAWKESBURY, ONTARIO, CANADA	
CHECKED <i>PH</i>	APPROVED <i>H</i>	DRAWING NO. D3303	REV. B SHEET 4 OF 4
DATE 06.08.17		TITLE HEAD REST	SCALE 1:2

DEO ATTACHED

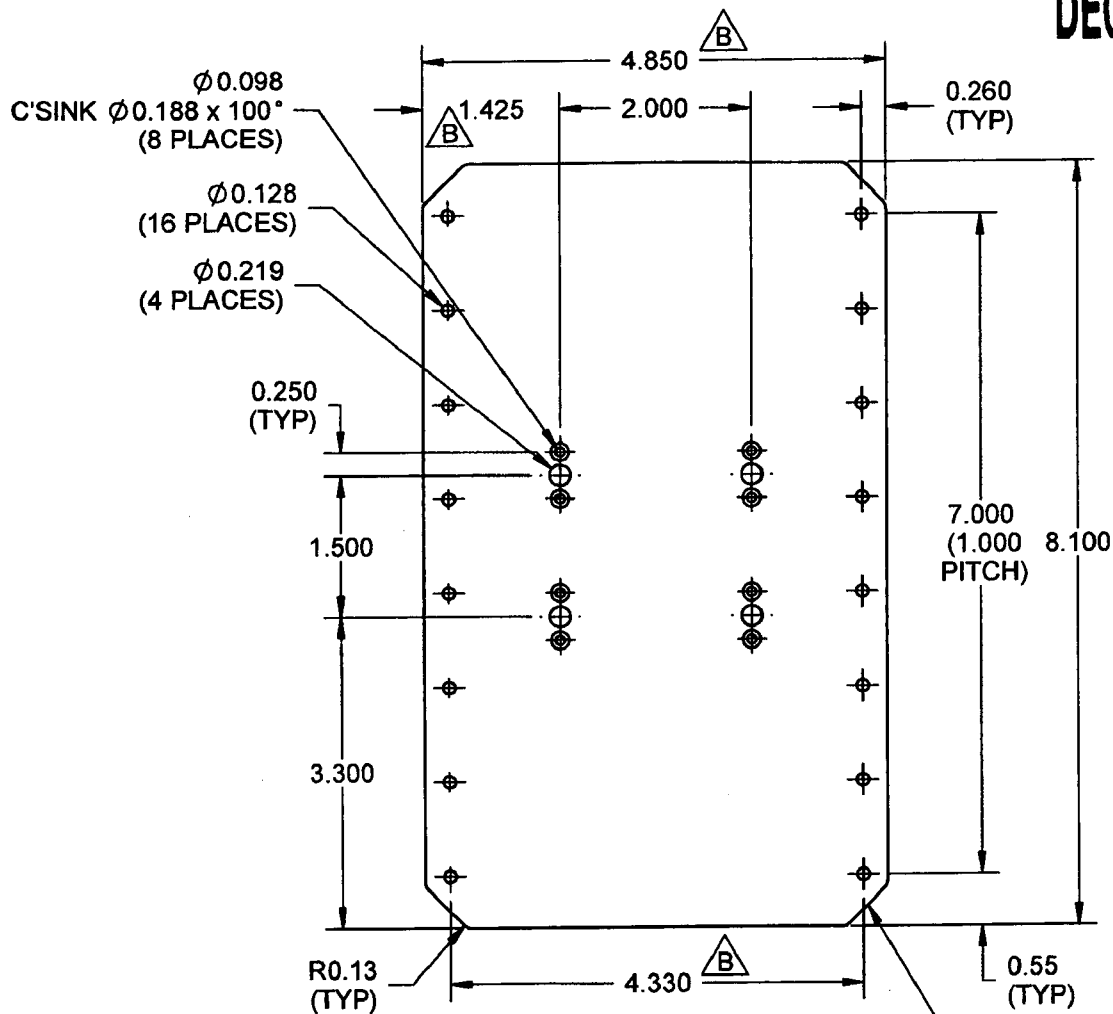

D3303-3F BRACKET FLAT PATTERN

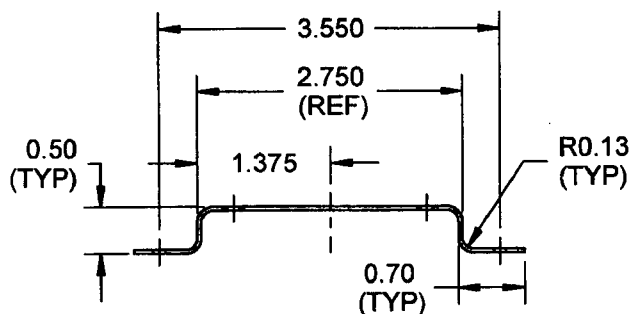

D3303-3 BRACKET BEND DETAIL

NOTES:

- 1) MATERIAL: 2024-T3 (QQ-A-250/4) 0.040 THICK SHEET (REF. DART SPEC. M2024T3S.040)
- 2) FINISH: CHEMICAL CONVERSION COAT AS PER DART QSI 005.4.1
- 3) TOLERANCES ARE PER DART QSI 018 UNLESS OTHERWISE NOTED
- 4) ALL DIMENSIONS ARE IN INCHES UNLESS OTHERWISE NOTED
- 5) BREAK ALL SHARP EDGES 0.005 TO 0.015

COPYRIGHT © 2004 BY DART AEROSPACE LTD

THIS DOCUMENT IS PRIVATE AND CONFIDENTIAL AND IS SUPPLIED ON THE EXPRESS CONDITION THAT IT IS NOT TO BE USED FOR ANY PURPOSE OR COPIED OR COMMUNICATED TO ANY OTHER PERSON WITHOUT WRITTEN PERMISSION FROM DART AEROSPACE LTD.

DRAWING NO. D3303	TITLE HEAD REST	REV. B	DART AEROSPACE LTD ENGINEERING ORDER		D.E.O. NO. D3303-B-1	SHEET NO. SHEET 1 OF 1	SCALE NTS
DRAWN AJS	CHECKED <i>[Signature]</i>	MFG. APPR. <i>[Signature]</i>	APPROVED <i>[Signature]</i>		DE APPR. <i>[Signature]</i>		
DATE 08.10.15	DATE 08.10.15	DATE 08/10/16	DATE 08/10/16		DATE 08/10/16		

SHEET 1 ADD 1300L ADHESIVE BY 3M TO NOTE 1 AS FOLLOWS:

IS:

NOTES:

- 1) BOND D3305-1 FOAM TO D3303-043 BRACKET ASSEMBLY USING 3M 1300 OR 1300L ADHESIVE (0.002" TO 0.010" THICK) IN ACCORDANCE WITH MANUFACTURER'S INSTRUCTIONS

WAS:

NOTES:

- 1) BOND D3305-1 FOAM TO D3303-043 BRACKET ASSEMBLY USING 3M 1300 ADHESIVE (0.002" TO 0.010" THICK) IN ACCORDANCE WITH MANUFACTURER'S INSTRUCTIONS

SEE NCR 08-069 FOR FURTHER DETAILS

RELEASED
08/11/16 *[Signature]*